FilmL.A., Inc.
6255 W Sunset Blvd, 12th Floor
Hollywood, CA 90028
t: (213)977-8600 - f: (213)977-8601
www.filmla.com

Summary Information

Permit No: F00150025-A **Type of Permit:** FILMING **Release Date:** 03/27/2019

Production Company CBS CORPORATION

Insured Company Name CBS CORPORATION
Contact Phone No. 1 323-956-2200
Contact Phone No. 2
Fax
Address 4024 RADFORD AVE
STUDIO CITY, California 91608

Production Title THE UNICORN

Type of Production TV Pilot -1

Producer Patrick Kienlen

Director John Hamburg

1st AD Adam Druxman

Production Manager Mark Greenberg

FilmL.A. Coordinator Melissa Levine

Location Manager Albert Epps
Primary Phone Mobile - 213 479-7975
Secondary Phone

Location Assistant N/A N/A
Primary Phone Mobile - 000-000-00000
Secondary Phone

Fees

Posting 300	$0.00
Posting 600	$0.00
Notification Charge	$340.00
LA CITY LANE AND STREET CLOSURE FEE	$312.00
FILMLA NON-REFUNDABLE FILM PERMIT RIDER FEE	$109.00
LA CITY FIRE SAFETY OFFICER	$2,052.00

Total Permit Fee $2,813.00

Number of Locations 3

NOT A PERMIT

FilmL.A., Inc.
6255 W Sunset Blvd, 12th Floor
Hollywood, CA 90028
t: (213)977-8600 - f: (213)977-8601
www.filmla.com

Summary Information — Location

Permit Number	F00150025-A	**Location Manager**	Albert Epps
Production Company	CBS CORPORATION	Primary Phone	Mobile - 213 479-7975
Insured Company	CBS CORPORATION	Secondary Phone	
Production Title	THE UNICORN		

Location Address 3216 Glendale Blvd, Los Angeles, CA, 90039

Location Type Bar

Film Dates 3/28/2019 - 3/28/2019 06:00 - 11:00 1 day

Open or Closed to the Public Closed

Generic Conditions
*LAFD UFSO: Company must contact FilmL.A. for extension of the Uniformed Fire Safety Officers' hours. During normal business hours, UFSO must also inform the LAFD Film desk of the extension.
Community Survey Required
Must Maintain 5' Clearance on Sidewalks/Walkways
Must maintain local/emergency access
No cast or crew parking on area streets
No interference with merchant activity.
No interference with vehicular or pedestrian traffic
No stopping or setting up in front of merchants or residents without prior approval

Equipment on Location

Type	Quantity
10 Ton Truck	3
5 Ton Truck	4
Cast/Crew vehicles	90
Cube Trucks	4
Generator	2
Honey Wagons	2
Trailers	10
Vans	4

Personnel on Location

Type	Quantity
Cast	10
Crew	75
Extras	20
LA City UFSO assigned	44792

Filming Activities Atmospheric Smoke Effects; Equipment on property; Exterior establishing shots; Interior Dialogue; Interior models against scenery; Interior motion without sound; WATER BASED SMOKE FX;

Jurisdiction **Political:** Los Angeles City - Council District 13 **Police:** Los Angeles Police Department **Fire:** Los Angeles City

Approvals

LOS ANGELES CITY POLICE DEPARTMENT	Irene Martinez
LOS ANGELES CITY FIRE DEPARTMENT - FILM UNIT	Kanisha Leonard

NOT A PERMIT

FilmL.A., Inc.
6255 W Sunset Blvd, 12th Floor
Hollywood, CA 90028
t: (213)977-8600 - f: (213)977-8601
www.filmla.com

Summary Information — Location

Permit Number F00150025-A
Production Company CBS CORPORATION
Insured Company CBS CORPORATION
Production Title THE UNICORN

Location Manager Albert Epps
Primary Phone Mobile - 213 479-7975
Secondary Phone

Coordinator Note
SPOT CHECK APPROVED FOR BASE CAMP AND CREW PARKING

- OWENS

Coordinator Note
UFSO REQUIRED
3/28 0600-2359
START AT
3216 Glendale Blvd, Los Angeles, CA, 90039
FOLLOW TO
3280 Glendale Blvd, Los Angeles, CA, 90039

Coordinator Note Rider A releases location

Parking

Base Camp
Location Type : Other Location
4226 Verdant St, Los Angeles, CA, 90039

Crew Parking
Location Type : Other Location
4226 Verdant St, Los Angeles, CA, 90039

Posting "No Parking" signs E/S GLENDALE BLVD, LARGA AVE TO GARDEN AVE

Approximate Footage 301 - 600 **Log Number** 236295

Date(s) 3/28/2019 to 3/28/2019 **Time(s)** 06:00 to 22:00

NOT A PERMIT

FilmL.A., Inc.
6255 W Sunset Blvd, 12th Floor
Hollywood, CA 90028
t: (213)977-8600 - f: (213)977-8601
www.filmla.com

Summary Information — Location

Permit Number	F00150025-A	**Location Manager**	Albert Epps
Production Company	CBS CORPORATION	Primary Phone	Mobile - 213 479-7975
Insured Company	CBS CORPORATION	Secondary Phone	
Production Title	THE UNICORN		

This location has been CANCELED

Location Address Glendale Blvd & Larga Ave, Los Angeles, CA, 90039

Location Type Sidewalk

Film Dates 3/28/2019 - 3/28/2019 07:00 - 18:00 1 day

Open or Closed to the Public Closed

Generic Conditions

*Certain service and personnel fees required by jurisdictional agencies are not collected by FilmL.A. Any such fees must be paid directly to the appropriate agency, and a separate invoice will be provided to the permittee.
Community Survey Obtained
Must Maintain 5' Clearance on Sidewalks/Walkways
Must maintain local/emergency access
No cast or crew parking on area streets
No interference with merchant activity.
No interference with pedestrian traffic
No stopping or setting up in front of merchants or residents without prior approval
Number of uniformed officers listed on the permit is a minimum requirement. Permittee remains responsible for deploying a sufficient number of uniformed officers to provide traffic and crowd control to ensure the safety of the film crew and the public.
Traffic Officers Required

Please see attached document Larga Ave from Glendale Blvd east 200 ft NS curb - The Unicorn.pdf

Equipment on Location

Type	Quantity
10 Ton Truck	3
5 Ton Truck	4
Cast/Crew vehicles	90
Cube Trucks	4
Generator	2
Honey Wagons	2
Picture vehicles	1
Trailers	10

Personnel on Location

Type	Quantity
Cast	10
Crew	75
Extras	20
LA City UFSO assigned	1
Off-Duty/Retired LAPD Officer(s)	2

NOT A PERMIT

FilmL.A., Inc.
6255 W Sunset Blvd, 12th Floor
Hollywood, CA 90028
t: (213)977-8600 - f: (213)977-8601
www.filmla.com

Summary Information — Location

Permit Number F00150025-A
Production Company CBS CORPORATION
Insured Company CBS CORPORATION
Production Title THE UNICORN

Location Manager Albert Epps
Primary Phone Mobile - 213 479-7975
Secondary Phone

Vans	4

Filming Activities Camera in car; Equipment on sidewalk, in curb lane & across street; Exterior Dialogue; Exterior establishing shots; Exterior models against scenery; Exterior motion without sound; Intermittent traffic control - 2 minutes standard; PICTURE CAR STOPPED AT STOP LIGHT WHILE IN RED ZONE; ITC TO TAKE PLACE BETWEEN 0700 - 1800; Will Only be here about 1hr during this time. Closure will only last during filming. ;

Jurisdiction **Political:** Los Angeles City - Council District 13 **Police:** Los Angeles Police Department **Fire:** Los Angeles City

Thomas Guide **Page:** 594 **Grid:** D2

Approvals LOS ANGELES CITY DEPARTMENT OF PUBLIC WORKS — Vanessa Martin
LOS ANGELES CITY POLICE DEPARTMENT — Irene Martinez

Coordinator Note

SPOT CHECK APPROVED FOR BASE CAMP AND CREW PARKING

- OWENS

Parking

Base Camp
Location Type :
Other Location 4226 Verdant St, Los Angeles, CA, 90039

Crew Parking
Location Type :
Other Location 4226 Verdant St, Los Angeles, CA, 90039

Parking Notes

Posting "No Parking" signs B/S LARGA AVE, GLENDALE BLVD - EAST 200'FT

Approximate Footage County Parking **Log Number** 236296

Date(s) 3/28/2019 to 3/28/2019 **Time(s)** 07:00 to 22:00

Lane / Full Closure CURB LANE CLOSURE: N/S CURB LANE LARGA AVE, GLENDALE BLVD - EAST 200'FT (ALLEY)

Approximate Footage 0 - 300

NOT A PERMIT

FilmL.A., Inc.
6255 W Sunset Blvd, 12th Floor
Hollywood, CA 90028
t: (213)977-8600 - f: (213)977-8601
www.filmla.com

Summary Information — Location

Permit Number F00150025-A
Production Company CBS CORPORATION
Insured Company CBS CORPORATION
Production Title THE UNICORN

Location Manager Albert Epps
Primary Phone Mobile - 213 479-7975
Secondary Phone

Date(s) 3/28/2019 to 3/28/2019 **Time(s)** 07:00 to 18:00

NOT A PERMIT

Permit #F00150025-A

FilmL.A., Inc.
6255 W Sunset Blvd, 12th Floor
Hollywood, CA 90028
t: (213)977-8600 - f: (213)977-8601
www.filmla.com

Summary Information — Location

Permit Number	F00150025-A	**Location Manager**	Albert Epps
Production Company	CBS CORPORATION	Primary Phone	Mobile - 213 479-7975
Insured Company	CBS CORPORATION	Secondary Phone	
Production Title	THE UNICORN		

Location Address 3280 Glendale Blvd, Los Angeles, CA, 90039

Location Type Restaurant

Film Dates 3/28/2019 - 3/28/2019 06:00 - 23:59 1 day

Open or Closed to the Public Closed

Generic Conditions

*Certain service and personnel fees required by jurisdictional agencies are not collected by FilmL.A. Any such fees must be paid directly to the appropriate agency, and a separate invoice will be provided to the permittee.
*LAFD UFSO: Company must contact FilmL.A. for extension of the Uniformed Fire Safety Officers' hours. During normal business hours, UFSO must also inform the LAFD Film desk of the extension.
Community Survey Required
Must Maintain 5' Clearance on Sidewalks/Walkways
Must maintain local/emergency access
No cast or crew parking on area streets
No interference with merchant activity.
No interference with vehicular or pedestrian traffic
No stopping or setting up in front of merchants or residents without prior approval
Number of uniformed officers listed on the permit is a minimum requirement. Permittee remains responsible for deploying a sufficient number of uniformed officers to provide traffic and crowd control to ensure the safety of the film crew and the public.
Traffic Officers Required

Please see attached documents Glendale Blvd btwn Atwater Ave - Larga Ave ES curb - The Unicorn 6a-11p.pdf
03.28.19 BORGESE U28246.pdf

Equipment on Location

Type	Quantity
10 Ton Truck	3
5 Ton Truck	4
Cast/Crew vehicles	100
Cube Trucks	4
Generator	2
Honey Wagons	2
Trailers	10

Personnel on Location

Type	Quantity
Cast	10
Crew	75
Extras	90
LA City UFSO assigned	44792
Off-Duty/Retired LAPD Officer(s)	1

NOT A PERMIT

FilmL.A., Inc.
6255 W Sunset Blvd, 12th Floor
Hollywood, CA 90028
t: (213)977-8600 - f: (213)977-8601
www.filmla.com

Summary Information — Location

Permit Number F00150025-A
Production Company CBS CORPORATION
Insured Company CBS CORPORATION
Production Title THE UNICORN

Location Manager Albert Epps
Primary Phone Mobile - 213 479-7975
Secondary Phone

Vans 4

Filming Activities Atmospheric Smoke Effects; Equipment on property; Equipment on sidewalk, in curb lane & across street; Exterior establishing shots; Exterior models against scenery; Interior and exterior dialogue; Interior and exterior motion without sound; Interior models against scenery; WATER BASED SMOKE FX; CANDLES ON TABLES SIMULATE ROMANTIC DINING EXPERIENCE (20 CANDLES);

Special Effects: F/X Permit # 28246 - SPOT CHECK

Type	No. Times Per Day	No. Takes Per Take

Description of F/X Scene: ANDLES IN CONTAINERS ON TABLES IN A RESTAURANT / ATMOSPHERIC SMOKE IN A RESTAURANT / FLAMES INSIDE A PIZZA OVEN / FLAMBE' PAN
***TALENT COOKING ON CAMERA
1/2 CUP - 151 RUM (FLAMBE'), 20 - VOTIVE CANDLES, PRE-PLUMBED EXISTING NATURAL-GAS PIZZA OVEN,
PRE-PLUMBED EXISTING NATURAL- GAS STOVE TOP

Jurisdiction **Political:** Los Angeles City - Council District 13 **Police:** Los Angeles Police Department **Fire:** Los Angeles City

Thomas Guide **Page:** 594 **Grid:** E1

Approvals

FILML.A. CLOSURES	Adrian Fayad
LOS ANGELES CITY DEPARTMENT OF PUBLIC WORKS	Cairo Hunter
LOS ANGELES CITY POLICE DEPARTMENT	Gabriel Martinez
LOS ANGELES CITY FIRE DEPARTMENT - FILM UNIT	Kanisha Leonard

Coordinator Note
SPOT CHECK APPROVED FOR BASE CAMP AND CREW PARKING

- OWENS

Coordinator Note UFSO REQUIRED
3/28 0600-2359
START AT
3216 Glendale Blvd, Los Angeles, CA, 90039
FOLLOW TO
3280 Glendale Blvd, Los Angeles, CA, 90039

NOT A PERMIT

FilmL.A., Inc.
6255 W Sunset Blvd, 12th Floor
Hollywood, CA 90028
t: (213)977-8600 - f: (213)977-8601
www.filmla.com

Summary Information — Location

Permit Number F00150025-A
Production Company CBS CORPORATION
Insured Company CBS CORPORATION
Production Title THE UNICORN

Location Manager Albert Epps
Primary Phone Mobile - 213 479-7975
Secondary Phone

Coordinator Note Rider A releases location

Parking

Base Camp
Location Type : 4226 Verdant St, Los Angeles, CA, 90039
Other Location
Parking Notes

Crew Parking
Location Type : 4226 Verdant St, Los Angeles, CA, 90039
Other Location

Posting "No Parking" signs W/S ATWATER AVE, GLENDALE BLVD - SOUTH 300'FT

Approximate Footage 0 - 300 **Log Number** 236297

Date(s) 3/28/2019 to 3/28/2019 **Time(s)** 06:00 to 22:00

Posting "No Parking" signs B/S LARGA AVE, GLENDALE BLVD - EAST 200'FT

Approximate Footage 301 - 600 **Log Number** 236296

Date(s) 3/28/2019 to 3/28/2019 **Time(s)** 07:00 to 22:00

Lane / Full Closure CURB LANE CLOSURE: E/S GLENDALE BLVD, ATWATER AVE - LARGA AVE

Approximate Footage 0 - 300

Date(s) 3/28/2019 to 3/28/2019 **Time(s)** 06:00 to 23:00

NOT A PERMIT

Permit #F00150025-A

ALL TRAFFIC CONTROL WILL BE INSTALLED TO MEET OR EXCEED THE LATEST CA-MUTCD MINIMUM REQUIREMENTS

Ⓢ TRAFFIC SIGNAL

● TRAFFIC CONE

TYPE I W/ SIGN

HIGH LEVEL WARNING DEVICE

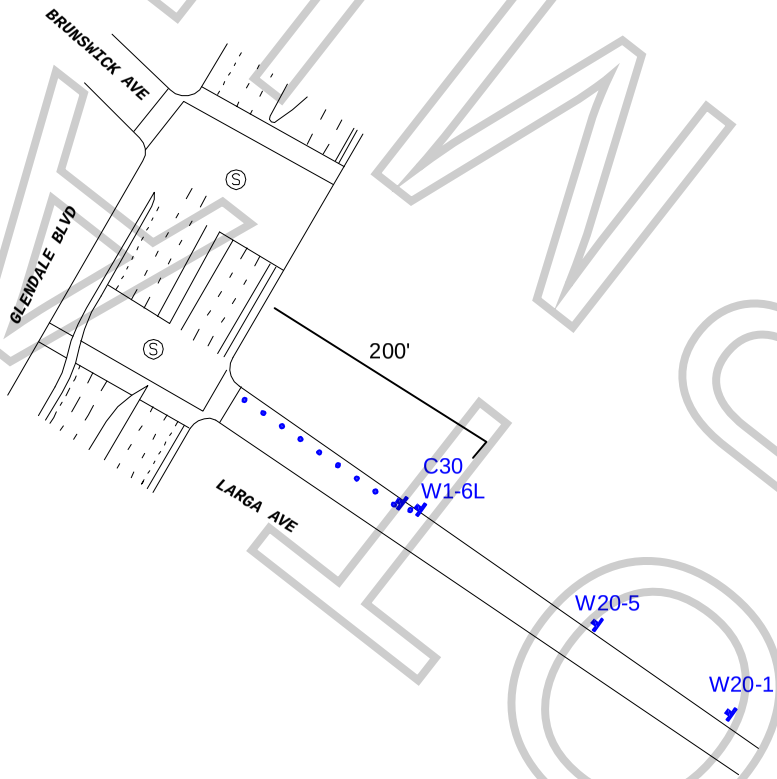

FINAL
FROM

WORK ZONE TRAFFIC CONTROL PLAN
GENERAL NOTES

1. DATE/TIME: 3-28-18 FROM 07:00 HOURS TO 18:00 HOURS.

2. ALL SIGNING, STRIPING, AND TRAFFIC CONTROL DEVICES SHALL CONFORM TO THE (CURRENT) STATE OF CALIFORNIA DEPARTMENT OF TRANSPORTATION (CALTRANS) STANDARD PLANS AND STANDARD SPECIFICATIONS, CALIFORNIA MUTCD, AND ANY ADDENDUMS THERETO, AND AS SHOWN ON THESE PLANS, SYMBOLS AND ABBREVIATIONS USED ARE SHOWN ON CALTRANS STANDARD PLANS.
3. THERE WILL BE NO INTERFERENCE WITH TRAFFIC SIGNALS OR CROSSWALKS.
4. CONES WILL BE 28" MINIMUM HEIGHT AND HAVE REFLECTORIZED SLEEVES FOR NIGHT WORK.
5. POLICE WILL DIRECT TRAFFIC IF NECESSARY.

TCP FOR:	CBS CORPORATION: "THE UNICORN"
LOCATION:	N/S CURB LANE - LARGA AVE FROM GLENDALE EAST 200 FT LOS ANGELES, CALIFORNIA
CONTACT:	ALBERT EPPS PH# 213-479-7975 RENE GARCIA OFFICE# 213-763-9000
	JCL TRAFFIC SERVICES (213) 622-9775 C31-CA Lic # 805357
DATE / REVISIONS	DRAFTER: E. RAMIREZ
	SCALE: N.T.S.
	FILM LA: MELISSA LEVINE

Permit #F00150025-A

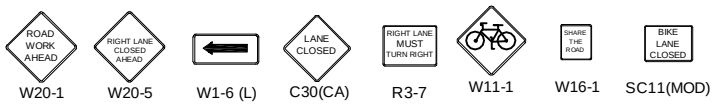

Ⓢ TRAFFIC SIGNAL

● TRAFFIC CONE

TYPE I W/ SIGN

FLASHING ARROW SIGN (FAS)

ALL TRAFFIC CONTROL WILL BE INSTALLED TO MEET OR EXCEED THE LATEST CA-MUTCD MINIMUM REQUIREMENTS

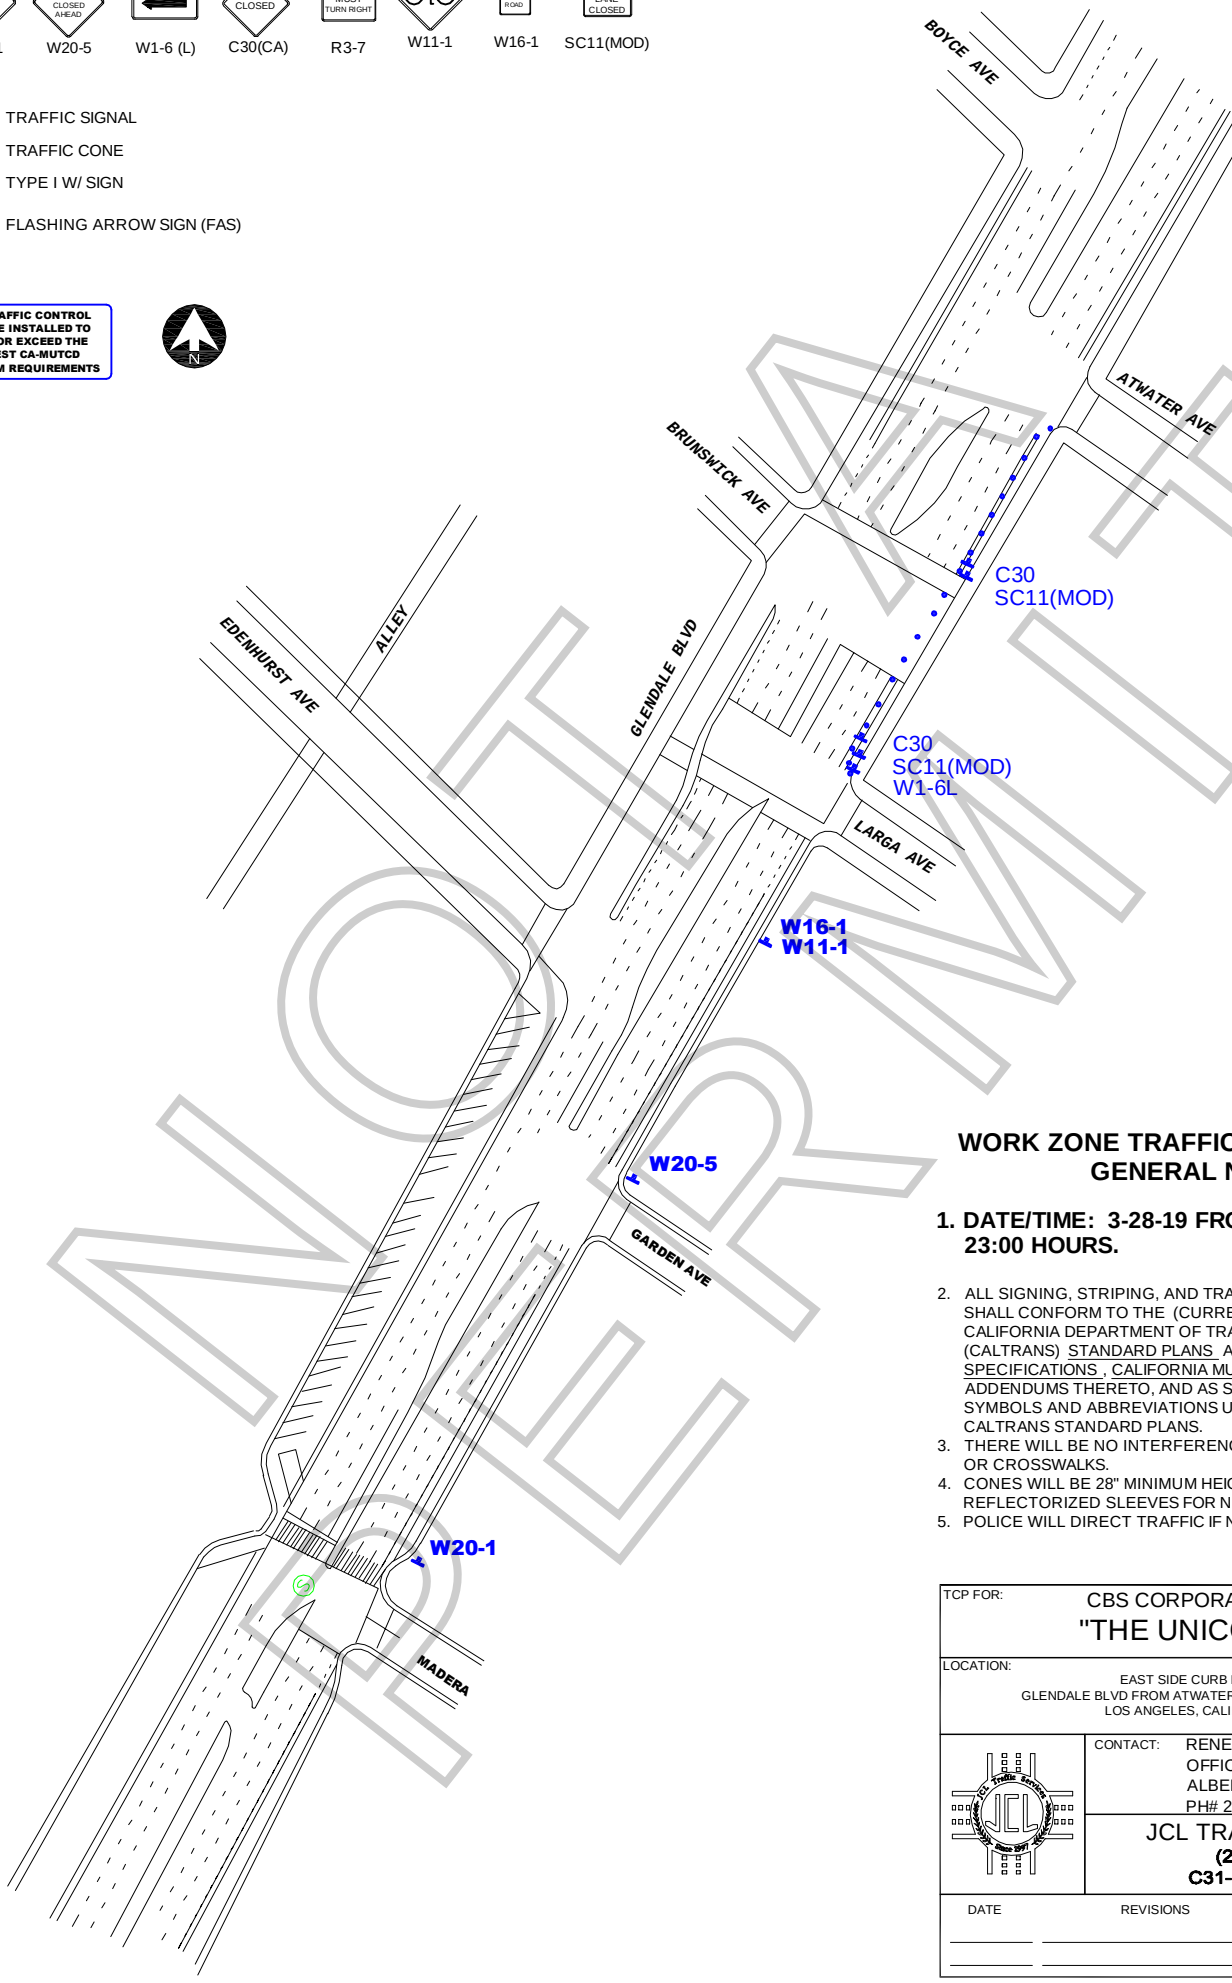

NOT A PERMIT

WORK ZONE TRAFFIC CONTROL PLAN GENERAL NOTES

1. **DATE/TIME: 3-28-19 FROM 06:00 HOURS TO 23:00 HOURS.**
2. ALL SIGNING, STRIPING, AND TRAFFIC CONTROL DEVICES SHALL CONFORM TO THE (CURRENT) STATE OF CALIFORNIA DEPARTMENT OF TRANSPORTATION (CALTRANS) STANDARD PLANS AND STANDARD SPECIFICATIONS , CALIFORNIA MUTCD , AND ANY ADDENDUMS THERETO, AND AS SHOWN ON THESE PLANS, SYMBOLS AND ABBREVIATIONS USED ARE SHOWN ON CALTRANS STANDARD PLANS.
3. THERE WILL BE NO INTERFERENCE WITH TRAFFIC SIGNALS OR CROSSWALKS.
4. CONES WILL BE 28" MINIMUM HEIGHT AND HAVE REFLECTORIZED SLEEVES FOR NIGHT WORK.
5. POLICE WILL DIRECT TRAFFIC IF NECESSARY.

TCP FOR:	CBS CORPORATION: "THE UNICORN"
LOCATION:	EAST SIDE CURB LANE GLENDALE BLVD FROM ATWATER AVE TO LARGA AVE LOS ANGELES, CALIFORNIA
CONTACT:	RENE GARCIA OFFICE# 213-763-9000 ALBERT EPPS PH# 213-479-7975
JCL TRAFFIC SERVICES	(213) 622-9775 C31-CA Lic # 805357
DATE / REVISIONS	DRAFTER: MARIO MENJIVAR SCALE: N.T.S. FILM LA: ML

F-315-U

LOS ANGELES FIRE DEPARTMENT

Permit #F00150025-A

Permit No: 28246

Date Issue 3/25/2019

SPECIAL PERMIT TO USE SPECIAL EFFECTS

State Lic N	2213.07						
Name:	BORGESE, VINCENT C	Address:	227 S SPARKS ST			Phone:	(818) 841-5270
Company:		City:	BURBANK			Mobile:	
Email:	fxborgese@yahoo.com	State:	CA	Zip:	91506	Fax:	

2nd Operator: 2213.07 BORGESE, VINCENT C

Production Title: THE UNICORN Production Company: CBS TELEVISION

Location: 3280 GLENDALE BL. - LOS ANGELES, CA.

PERMISSION IS HEREBY GRANTED TO SIMULATE:

CANDLES IN CONTAINERS ON TABLES IN A RESTAURANT / ATMOSPHERIC SMOKE IN A RESTAURANT / FLAMES INSIDE A PIZZA OVEN / FLAMBE' PAN

***TALENT COOKING ON CAMERA

USING THE FOLLOWING SPECIAL EFFECTS MATERIAL:

1/2 CUP - 151 RUM (FLAMBE'), 20 - VOTIVE CANDLES, PRE-PLUMBED EXISTING NATURAL-GAS PIZZA OVEN, PRE-PLUMBED EXISTING NATURAL- GAS STOVE TOP

UNDER THE FOLLOWING CONDITIONS:

UNDER THE DIRECT SUPERVISION OF BORGESE, VINCENT C, 2213.07 AND LAFD SPOT CHECK - FILMLA# 150025 (MELISSA LEVINE)

1. GENERAL PRECAUTIONS AGAINST FIRE / INJURY.
2. MAINTAIN AT LEAST 1 CO2 EXTINGUISHER & 1 CLASS "k" EXTINGUISHER
3. USE OF 151 RUM IS BY PROFESSIONAL CHEF (TALENT ONLY) FOR FLAMBE' ONLY.

ADDITIONAL TERMS AND CONDITIONS

992.6 HSC RESPONSIBILITY. The Company representative shall provide to the authority having jurisdiction the name and license number of the special effects operator who shall have the authority, responsibility and be in charge of handling all Special Effects Material. The company representative shall also allocate sufficient time to the Special Effects Pyrotechnic Operator to prepare for the transportation, parking, storing, securing daily, discharging, disposing of, or otherwise handling of fireworks, pyrotechnic devices, or materials in a sane manner. Upon completion of firing, no unauthorized person shall be permitted access to the firing area until the licensed pyrotechnic operator has determined the area to be safe and secure.

NOTICE: The permittee and production company shall be advised that this permit in no way removes or modifies their responsibility to comply with any other applicable laws or ordinances, including those relating to excessive noise.

57.105.8 THE CHIEF SHALL HAVE THE POWER TO REVOKE OR SUSPEND ANY SPECIAL PERMIT UPON VIOLATION OF THE TERMS AND CONDITIONS IN ACCORDANCE WITH PROVISIONS OF SECTION 57.105.5 OF THE LOS ANGELES MUNICIPAL CODE.

SUBJECT TO FIELD INSPECTION NO DEVIATION WITHOUT WRITTEN PERMISSION

TEMPORARY FROM

3/28/2019 TO **3/28/2019**

Fire Chief
By: RILES
Phone: 213 978-3670

lafd:rev 2/2017

NOT A PERMIT